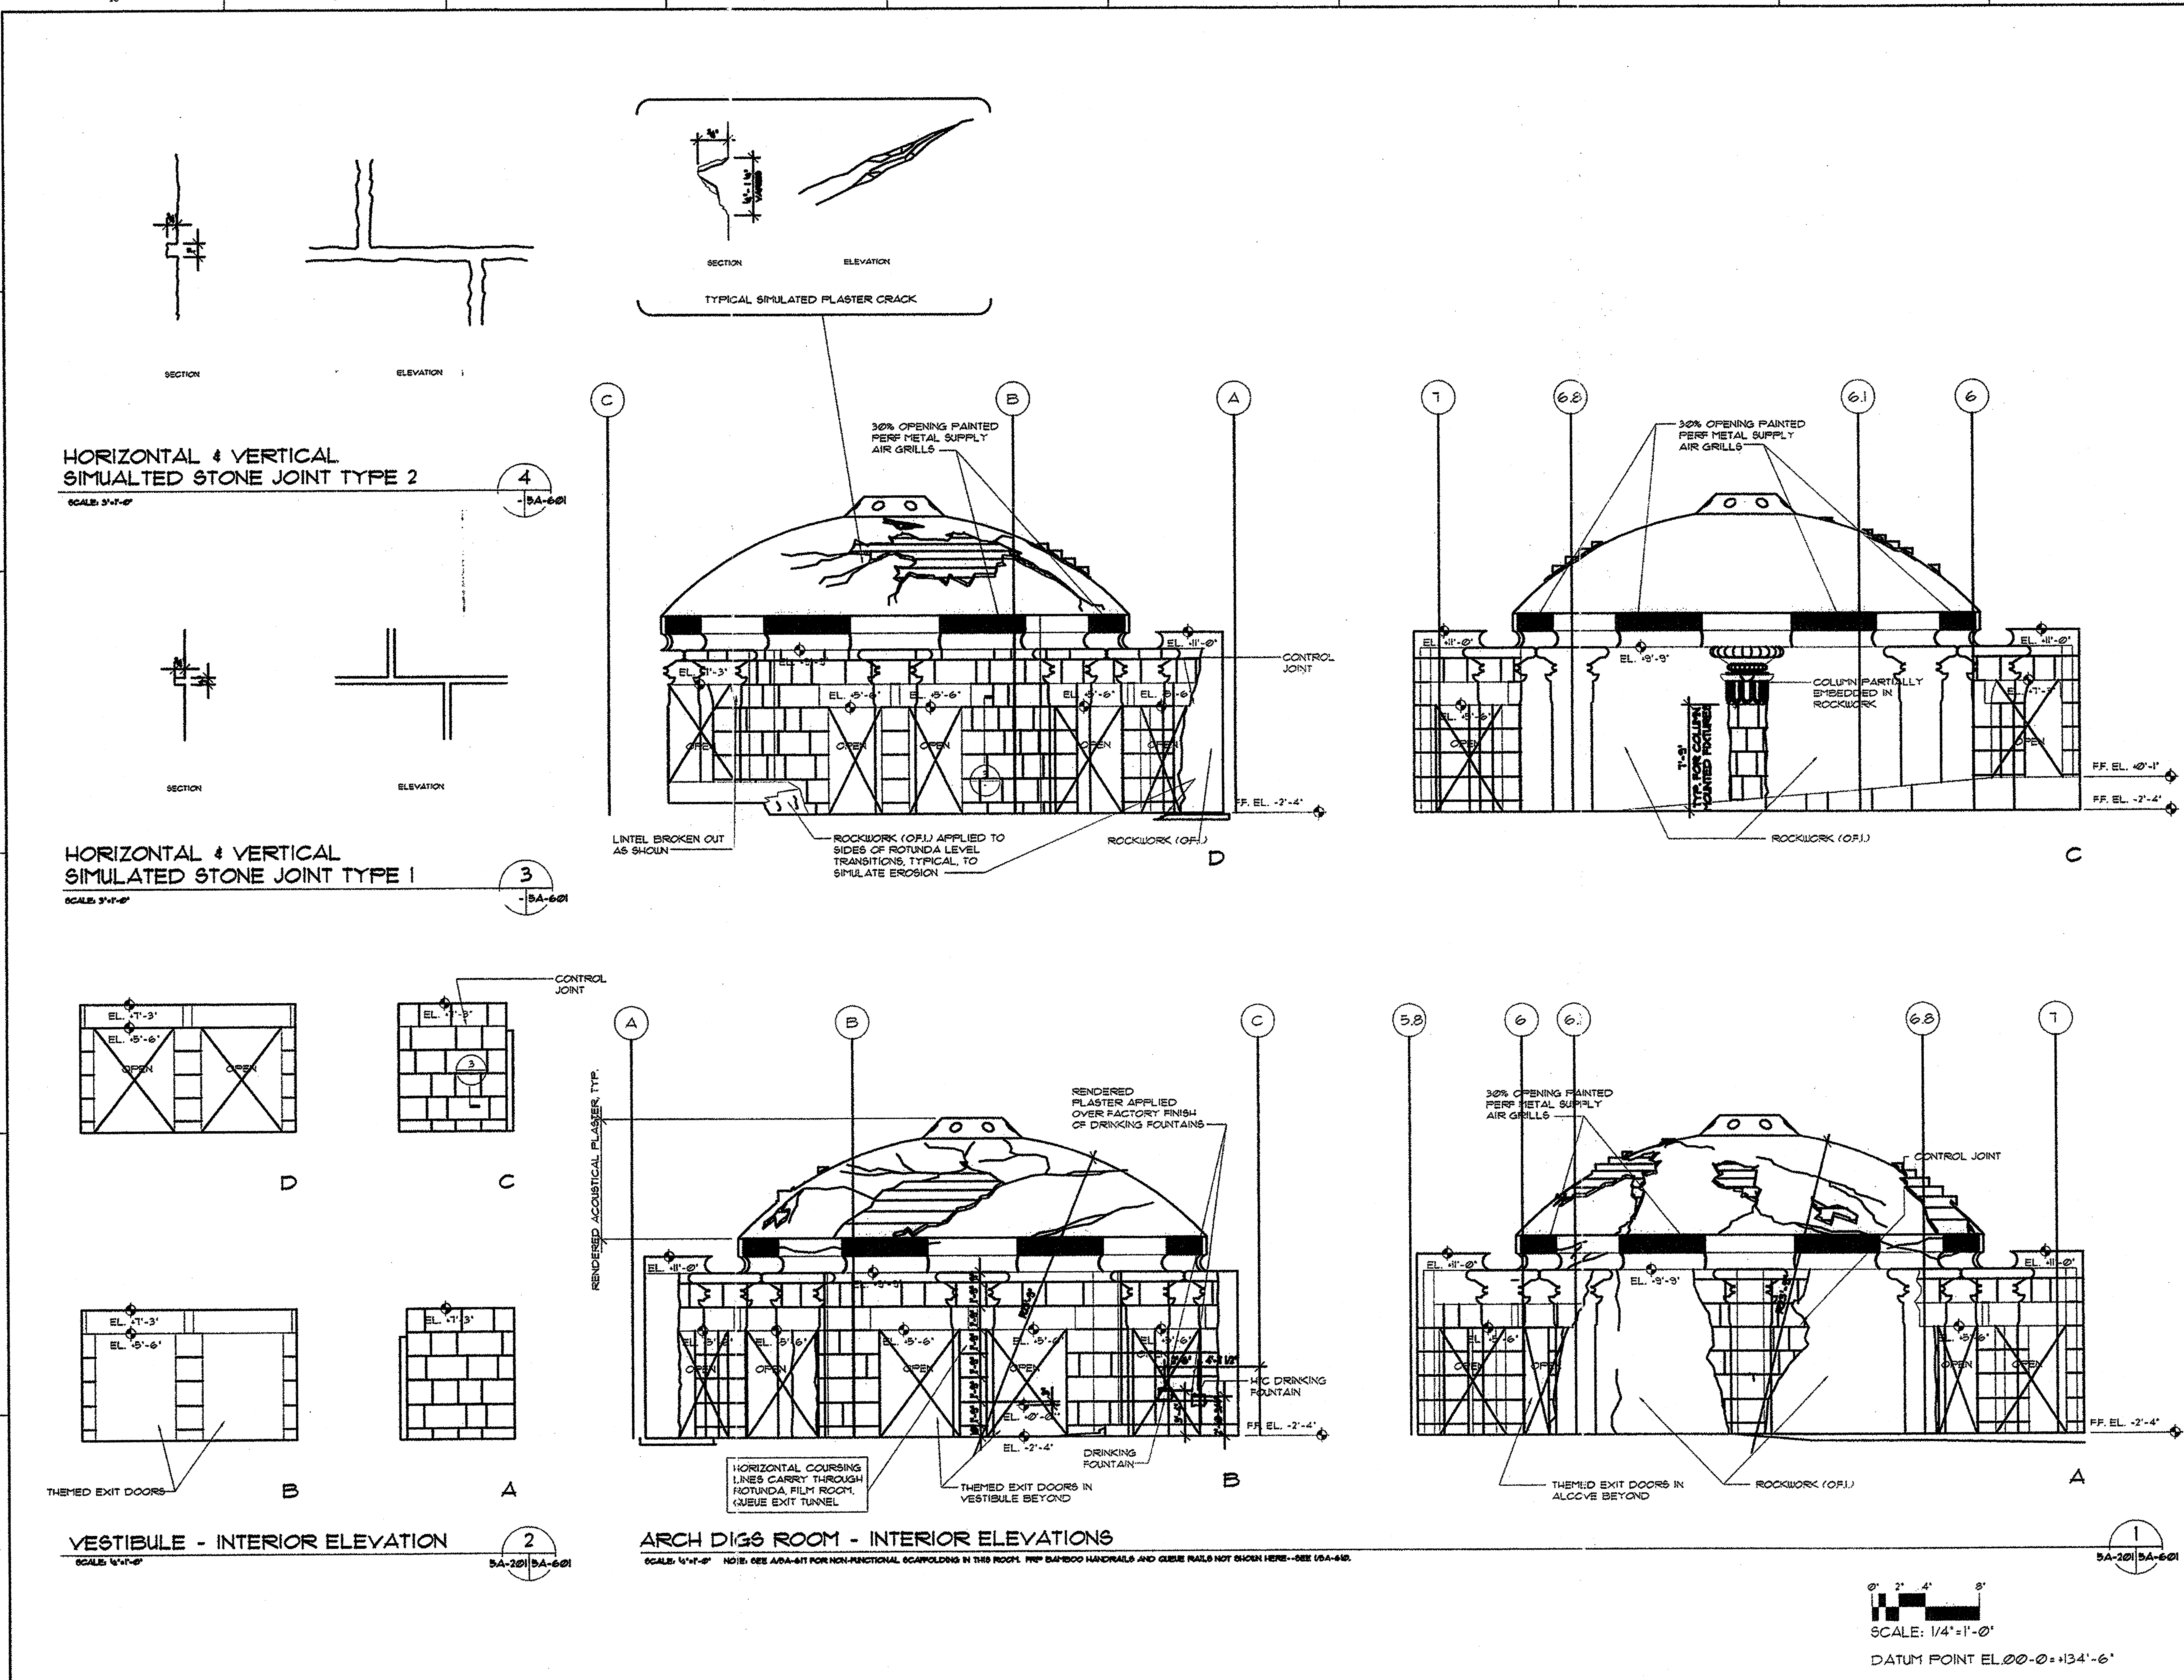


DESCRIPTION OF REVISIONS

ISSUE NO.	APPR. BY	DATE	DESCRIPTION
1		2-10-93	BID & CONSTRUCT • ORIGINAL RELEASE
		DATE	ISSUED FOR

NOTICES:

THE DATA IN THIS DOCUMENT INCORPORATE PROPRIETARY RIGHTS OF WALT DISNEY IMAGINEERING, 1401 FLOWER STREET, GLENDALE, CALIFORNIA 91221-5020. ANY PARTY ACCEPTING THIS DOCUMENT DOES SO IN CONFIDENCE AND AGREES THAT IT SHALL NOT BE DUPLICATED, IN WHOLE OR IN PART, NOR DISCLOSED TO OTHERS, WITHOUT THE WRITTEN CONSENT OF WALT DISNEY IMAGINEERING.

CONTRACTOR SHALL VERIFY ALL CONDITIONS ON JOB SITE & NOTIFY THE PROJECT ENGINEER OF ANY VARIATIONS FROM DIMENSIONS SHOWN ON THESE DRAWINGS BEFORE PROCEEDING WITH ANY CONSTRUCTION.

KEY PERSONS AND APPROVALS

PROJECT MANAGER: DAVID TODD
FACILITY DESIGN MANAGER: VAL USLE
PROJECT ENGINEER: BILL DENNIS
PROJECT FACILITY DESIGNER: GARY WILLIAMS
DRAWN: A. SAIIIANO
CHECKED:
APPROVED:
DATE: 12-10-93
E.F. NO.: 5A-601

Walt Disney Imagineering
1401 Flower Street
Glendale, CA 91221-5020
(818) 544-6500

PROJECT DESIGNED FOR:

Disneyland
ANAHEIM, CALIFORNIA

PROJECT AREA: ADVENTURELAND
UNIT NAME: INDIANA JONES EXPEDITIONS
W.B.S. NO.:
SHEET TITLE: MAIN FACILITY QUEUE INTERIOR ELEVATIONS
PHASE: CD
PROJECT CODE NUMBER: 491
DRAWING NO.: 5A-601
REVISION NO.: △